
South Water Street

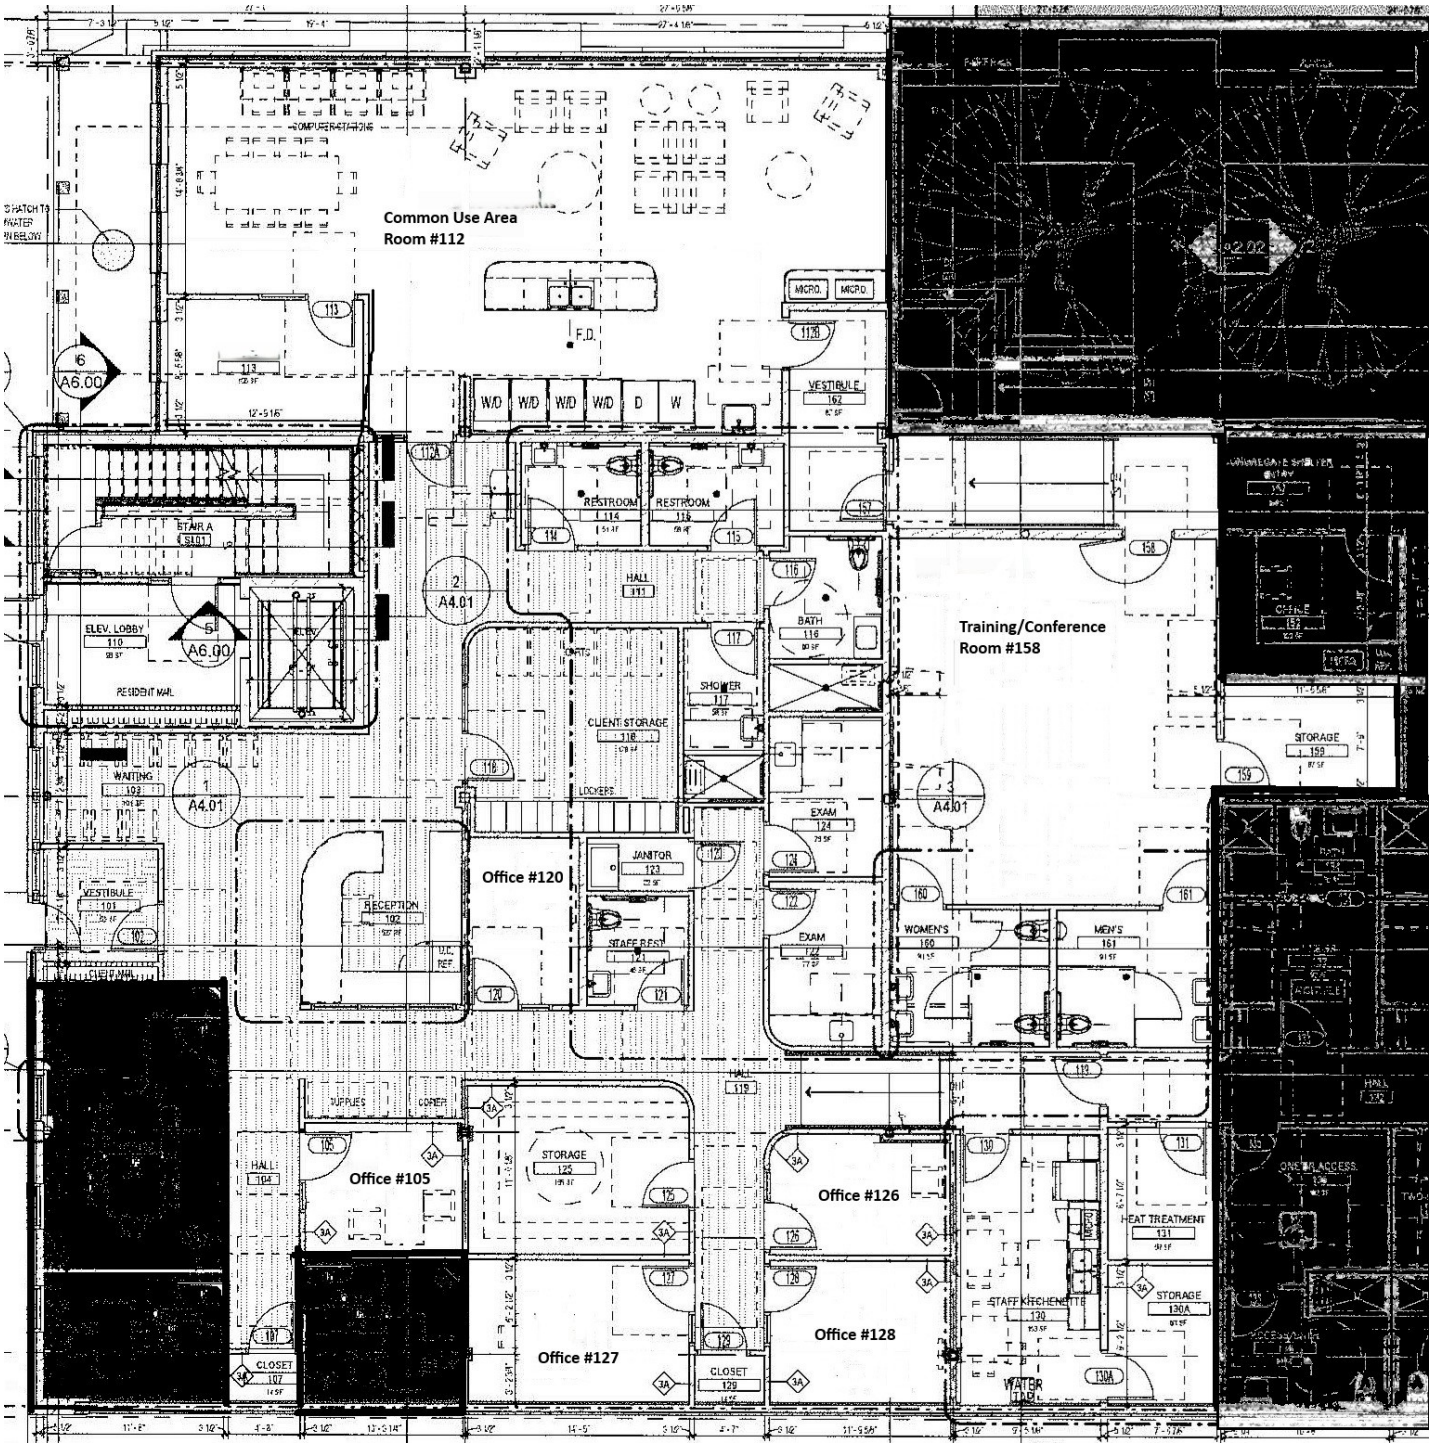

South Prince Street

Prince Street Project Architectural Drawing